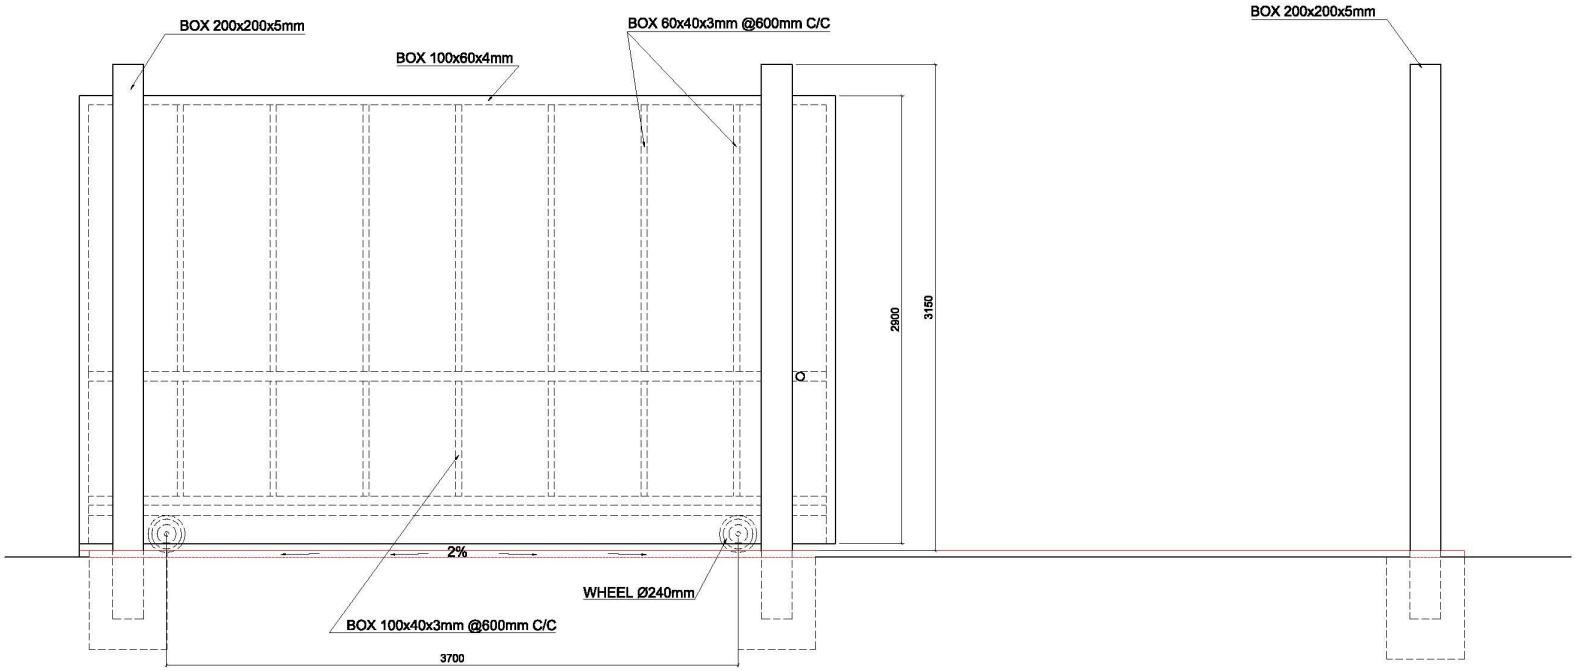

NOTE: FOR FOUNDATION AND DETAILS SEE STRUCTURAL DRAWINGS.

SLIDING ENTRY GATE ELEVATION

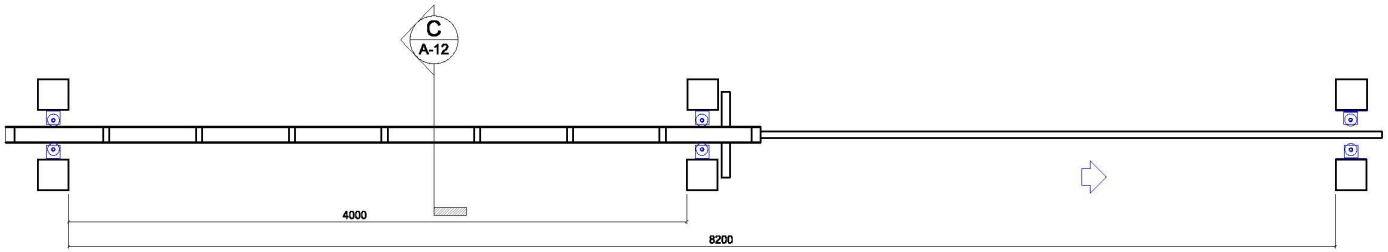

SLIDING ENTRY GATE PLAN

Sliding Gate

C-3